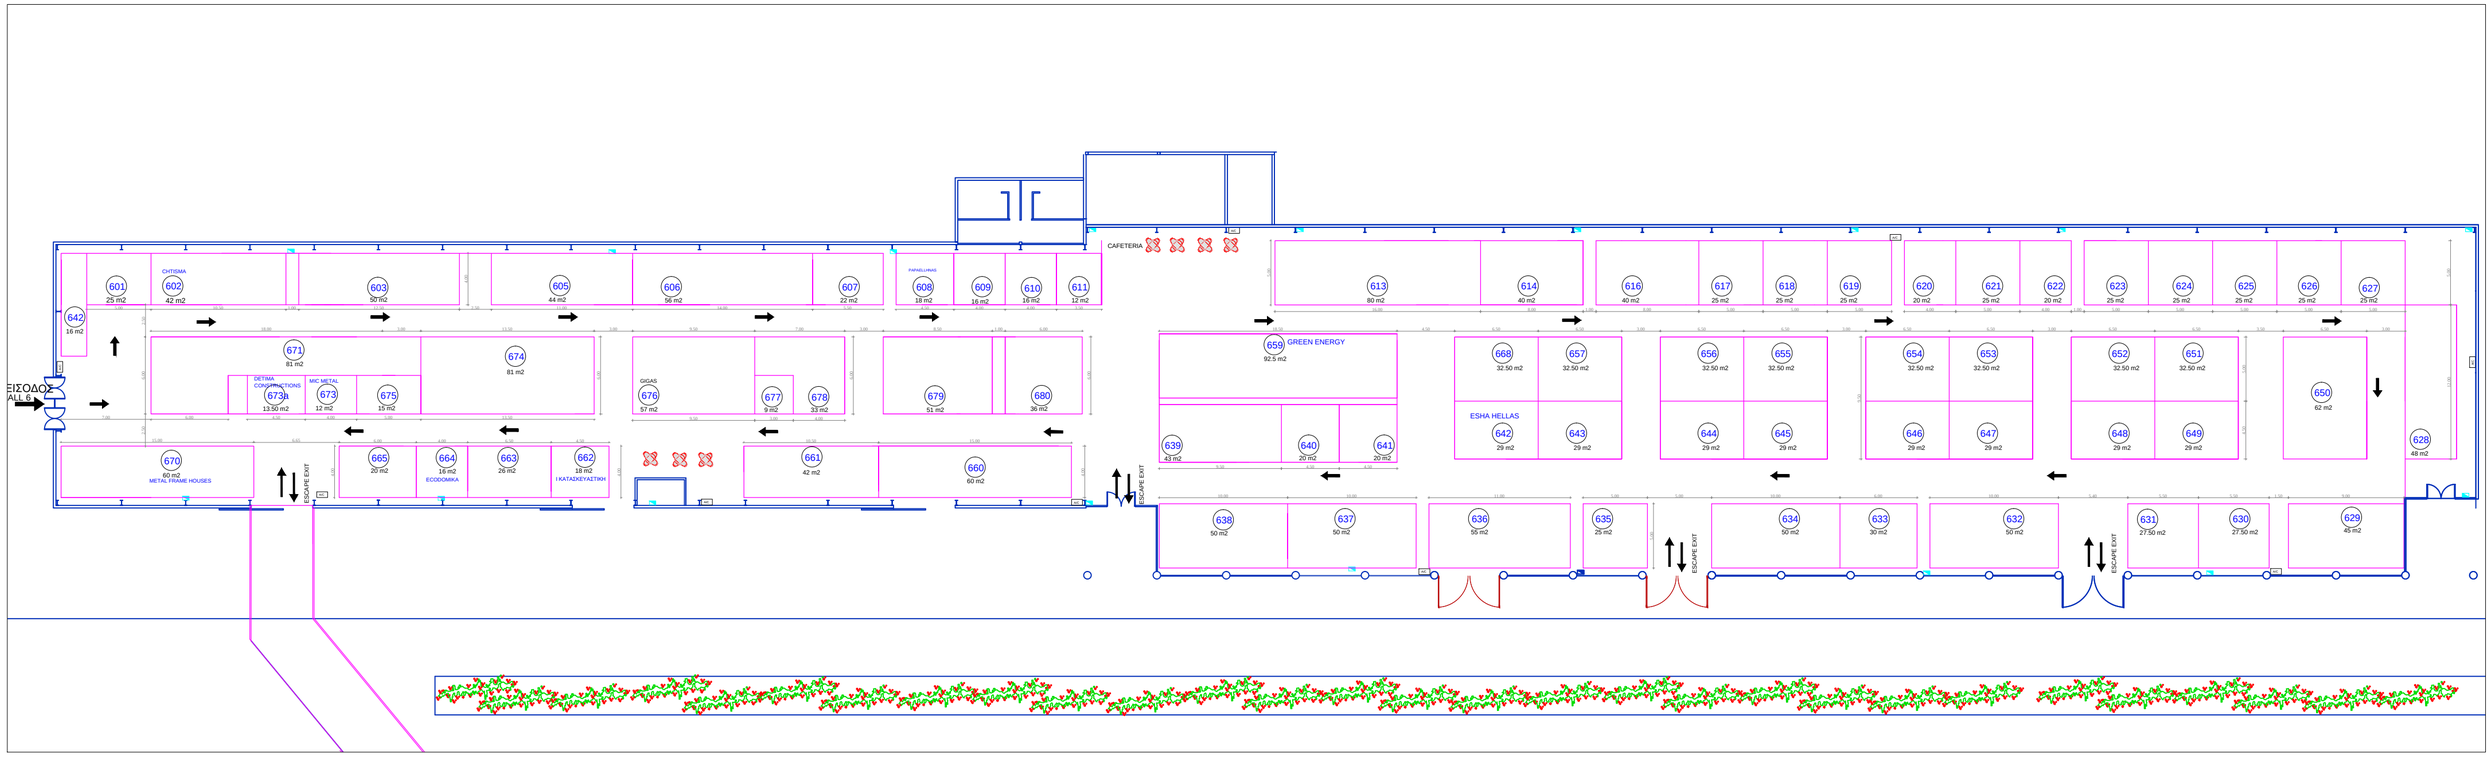

matrix
exhibition partners ltd

EXHIBITION:		DRAWING: PLAN	NOTES
CLIENT: OEB		SCALE: n.t.s.	PROJECT No.: 17/1125
PLACE & DATE: ΚΡΑΤΙΚΗ ΕΚΘΕΣΗ 12 - 14 MAY 2017	HALL 6	DESIGN BY: aphrodite c.	DATE: 14/03/2017

39A, Tripoleos str., 2235 Latsia, P.O.Box 28089,CY-2090 Nicosia, Tel.:22898999, Fax:22898995 E-mail: info@ckmatrix.com, www.ckmatrix.com